


Ground Floor Plan


AFTER TRANSFER

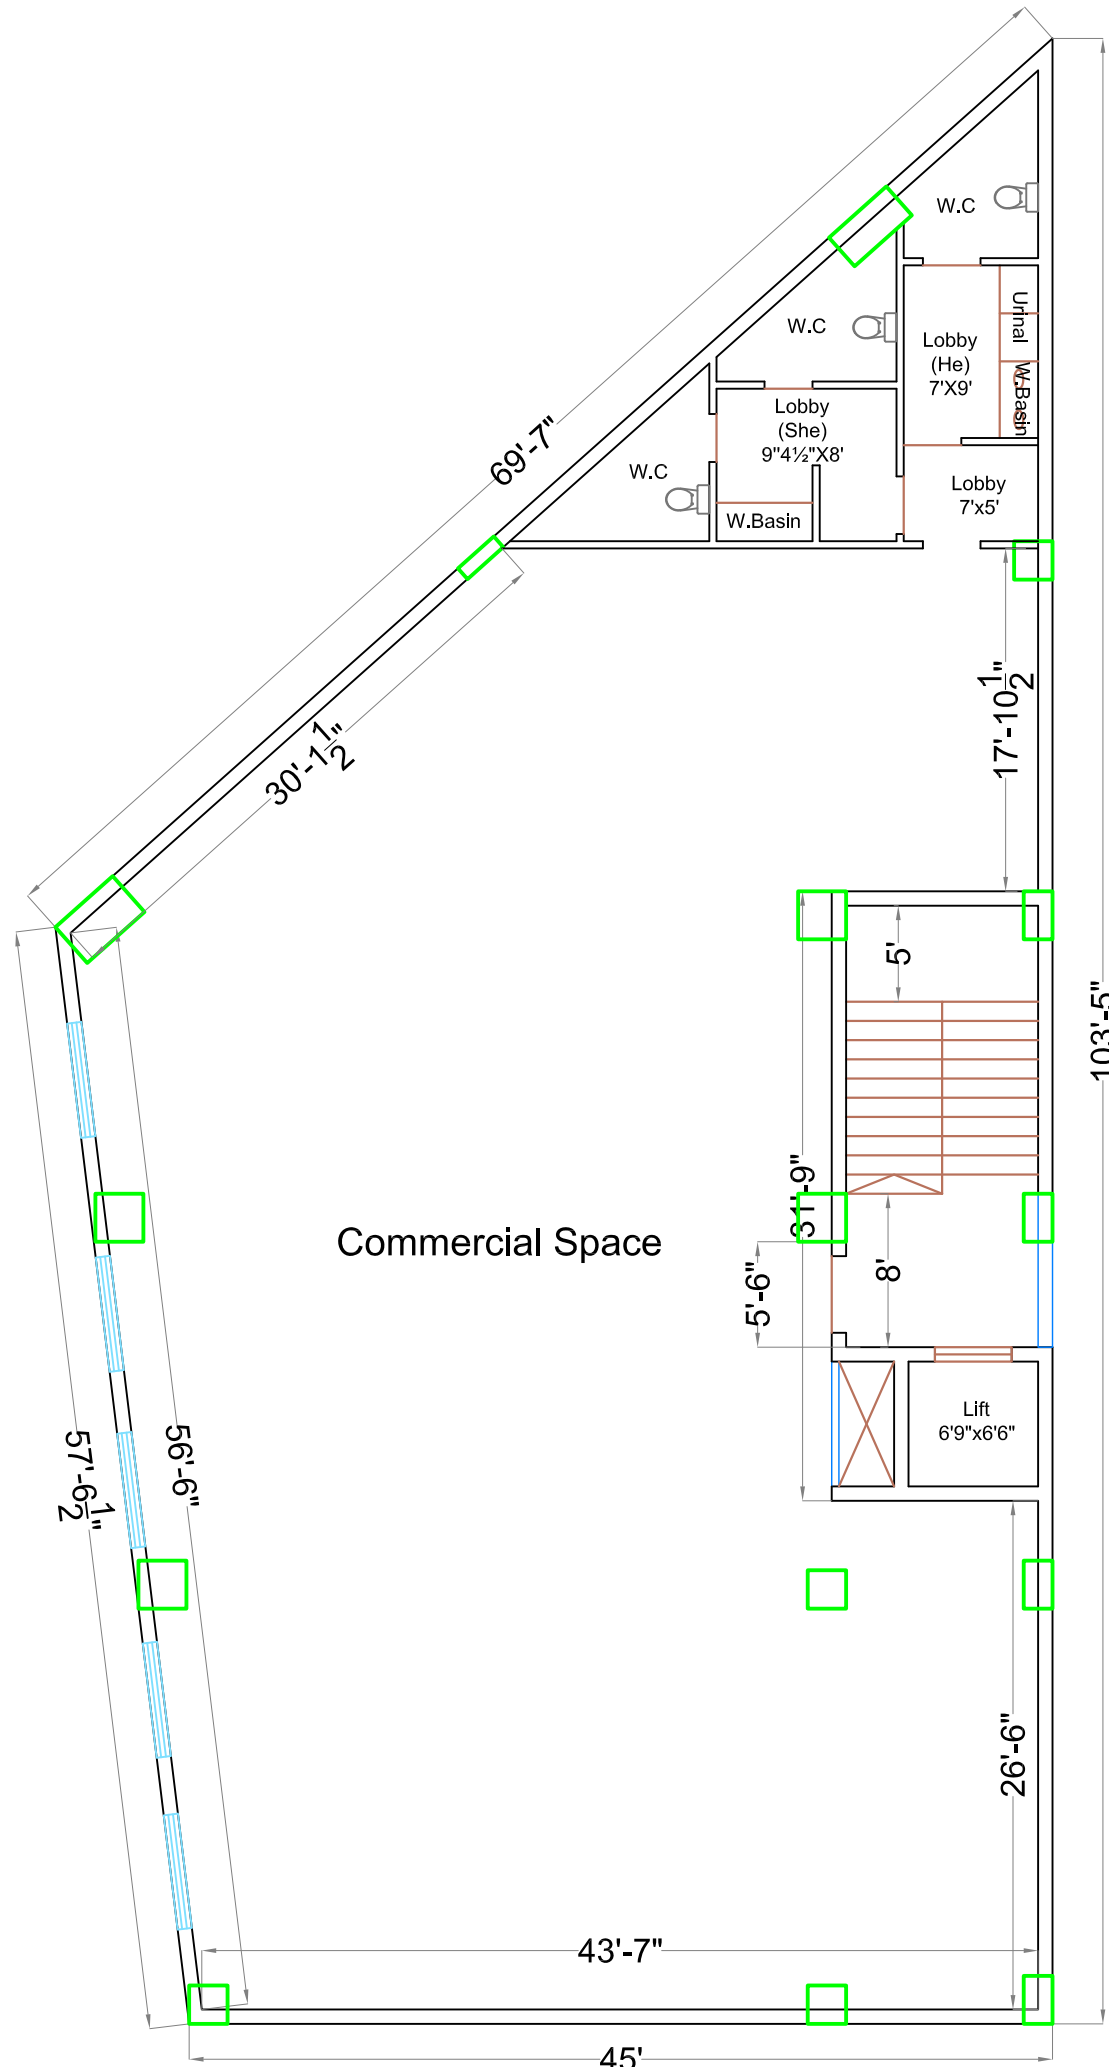

TYPICAL FLOOR PLAN

WITH 10% DEVIATION

Plot Area : 905.98 SqYds /757.51 Sq.Mts  
Allowable Floors : C+G+4 Floors  
Ground floor area: 3,347.17 Sq.ft.  
Typ. Floor Area : 3,971.66 SFT  
For 4 Floors Area : 15,886.64 SFT  
TOTAL 5 FLOORS AREA : 19,233.81 SFT

No.	DATE	DESCRIPTION	BY	APPD
REVISIONS.				
PURPOSE :			AUTHORIZED BY	
<div>FOR APPROVAL</div>			NAME :	
			SIGN :                      DATE :	
ARCHITECT	DEEPIKA	APPROVED	M.S.RAO	
DRAWN	MADHU	DATE	06.06.2019	
CHECKED		SCALE	AS SHOWN	
DRAWING No :				REV.
This document is property of AKSHAYA INFRA CONSULTANTS Pvt. Ltd. This drawing must not be copied/reproduced/retained/duplicated/disclosed totally or partially in whatsoever manner, without prior written consent from AKSHAYA INFRA CONSULTANTS Pvt.Ltd.				

CLIENT:	PROJECT CONSULTANTS :			DRAWING TITLE :
Nandan Kumar(Ph.No.9912344544) K.Subbarao (Ph.No.9848866933)	<b>Akshaya Infra Consultants Pvt.Ltd.</b> Architects & Engineers,			CONCEPT PLAN
PROJECT:	Corp. Office.	Branch Office.	Branch Office.	
Site At Bachupally	1st.Floor, Bhavana Enclave, VI-Phase, KPHB Colony, Above More Supermarket, Hyderabad-500 072, T.S.INDIA. +91-40-23154848,4949,4999. akshaya@akshayainfra.com www.akshayainfra.com	9-29-19/A, Flat No. 301, Waltair Heights, Balaji Nagar, Near Siripuramjunction, Vishakapatnam-530 003, A.P. 0891-9666404781,4782. akshaya.vsp@akshayainfra.com www.akshayainfra.com	#40-3-8, 3rd Floor, Koushalya Gummadi Raja Gopal Rao Street Labbipt, Vijayawada - 52010 A.P INDIA PH:0866-2491614, 9666404782 akshaya.vja@akshayainfra.com www.akshayainfra.com	
CHIEF CONSULTANT : M.SRINIVASA RAO. M.Tech (Struct)				